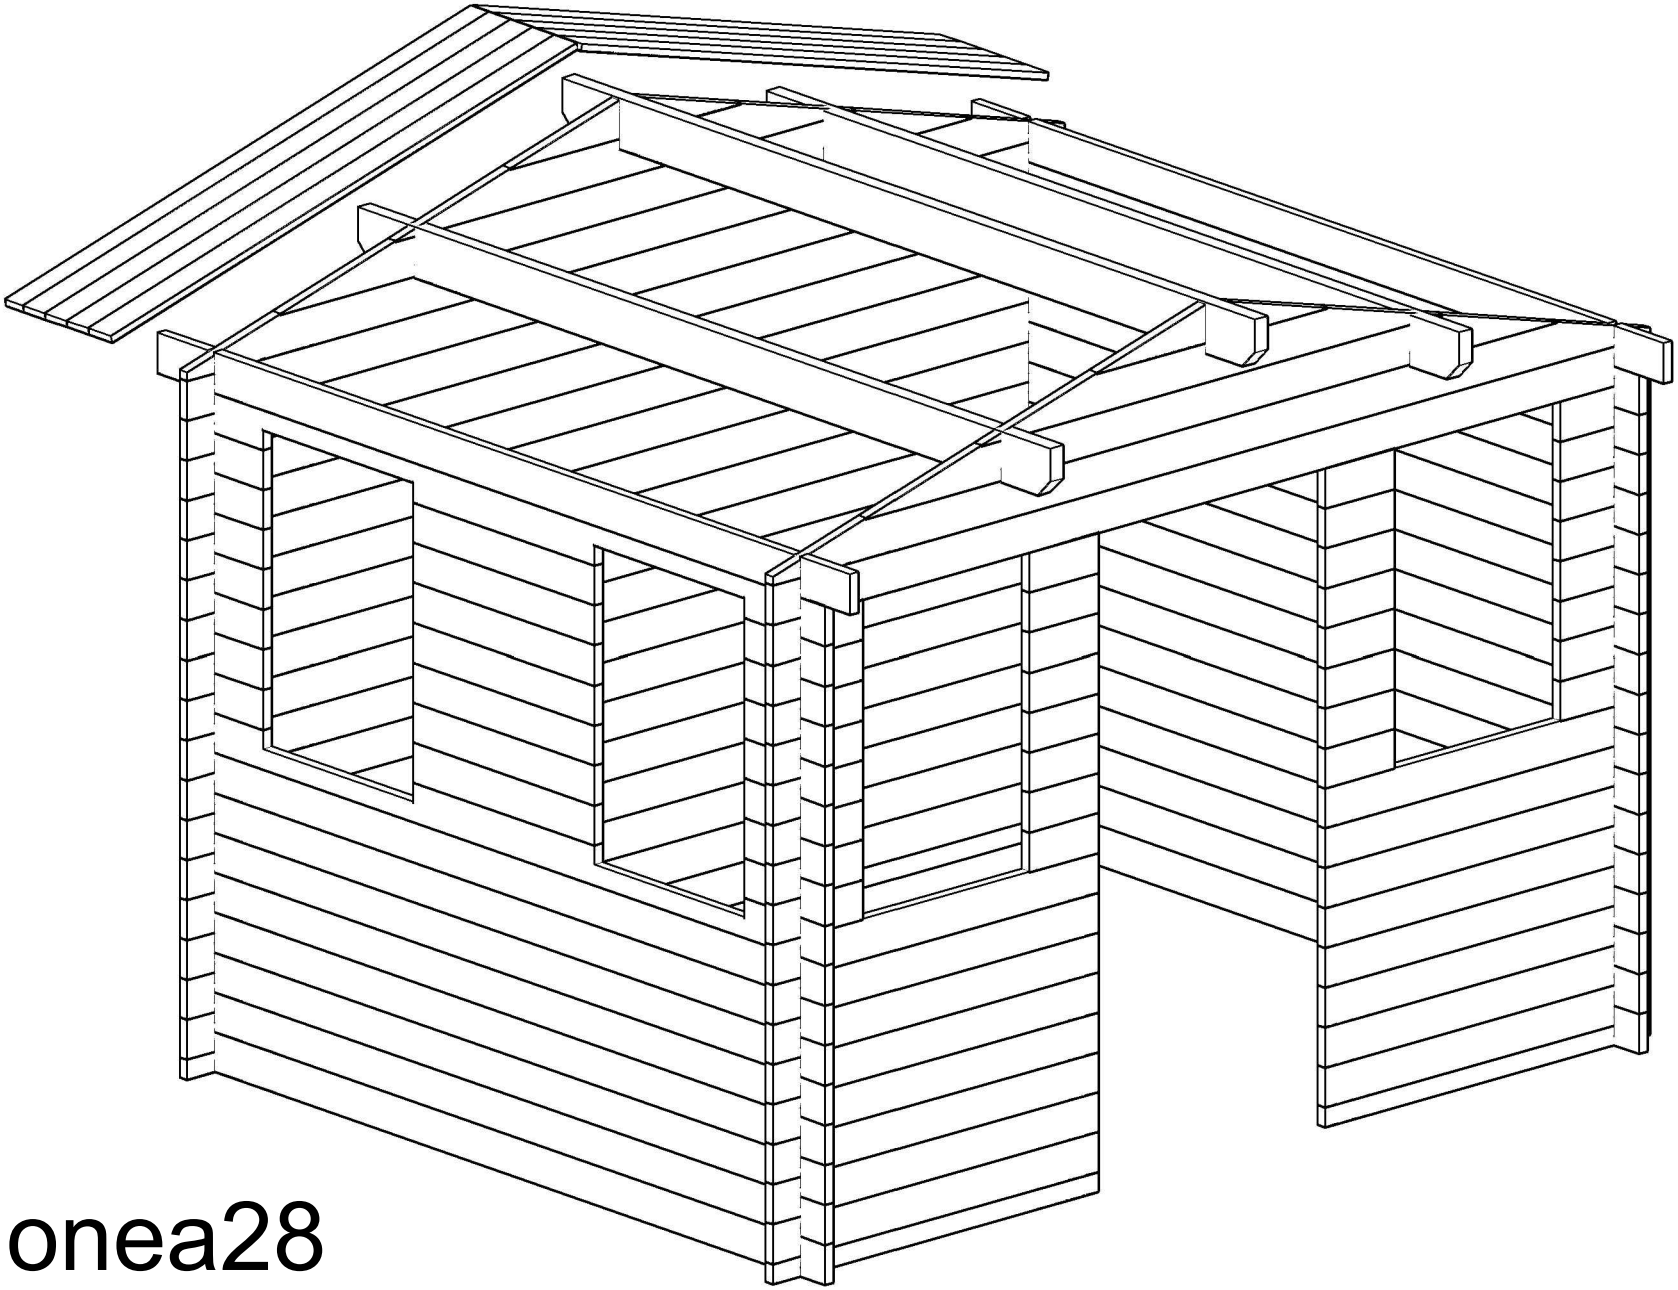
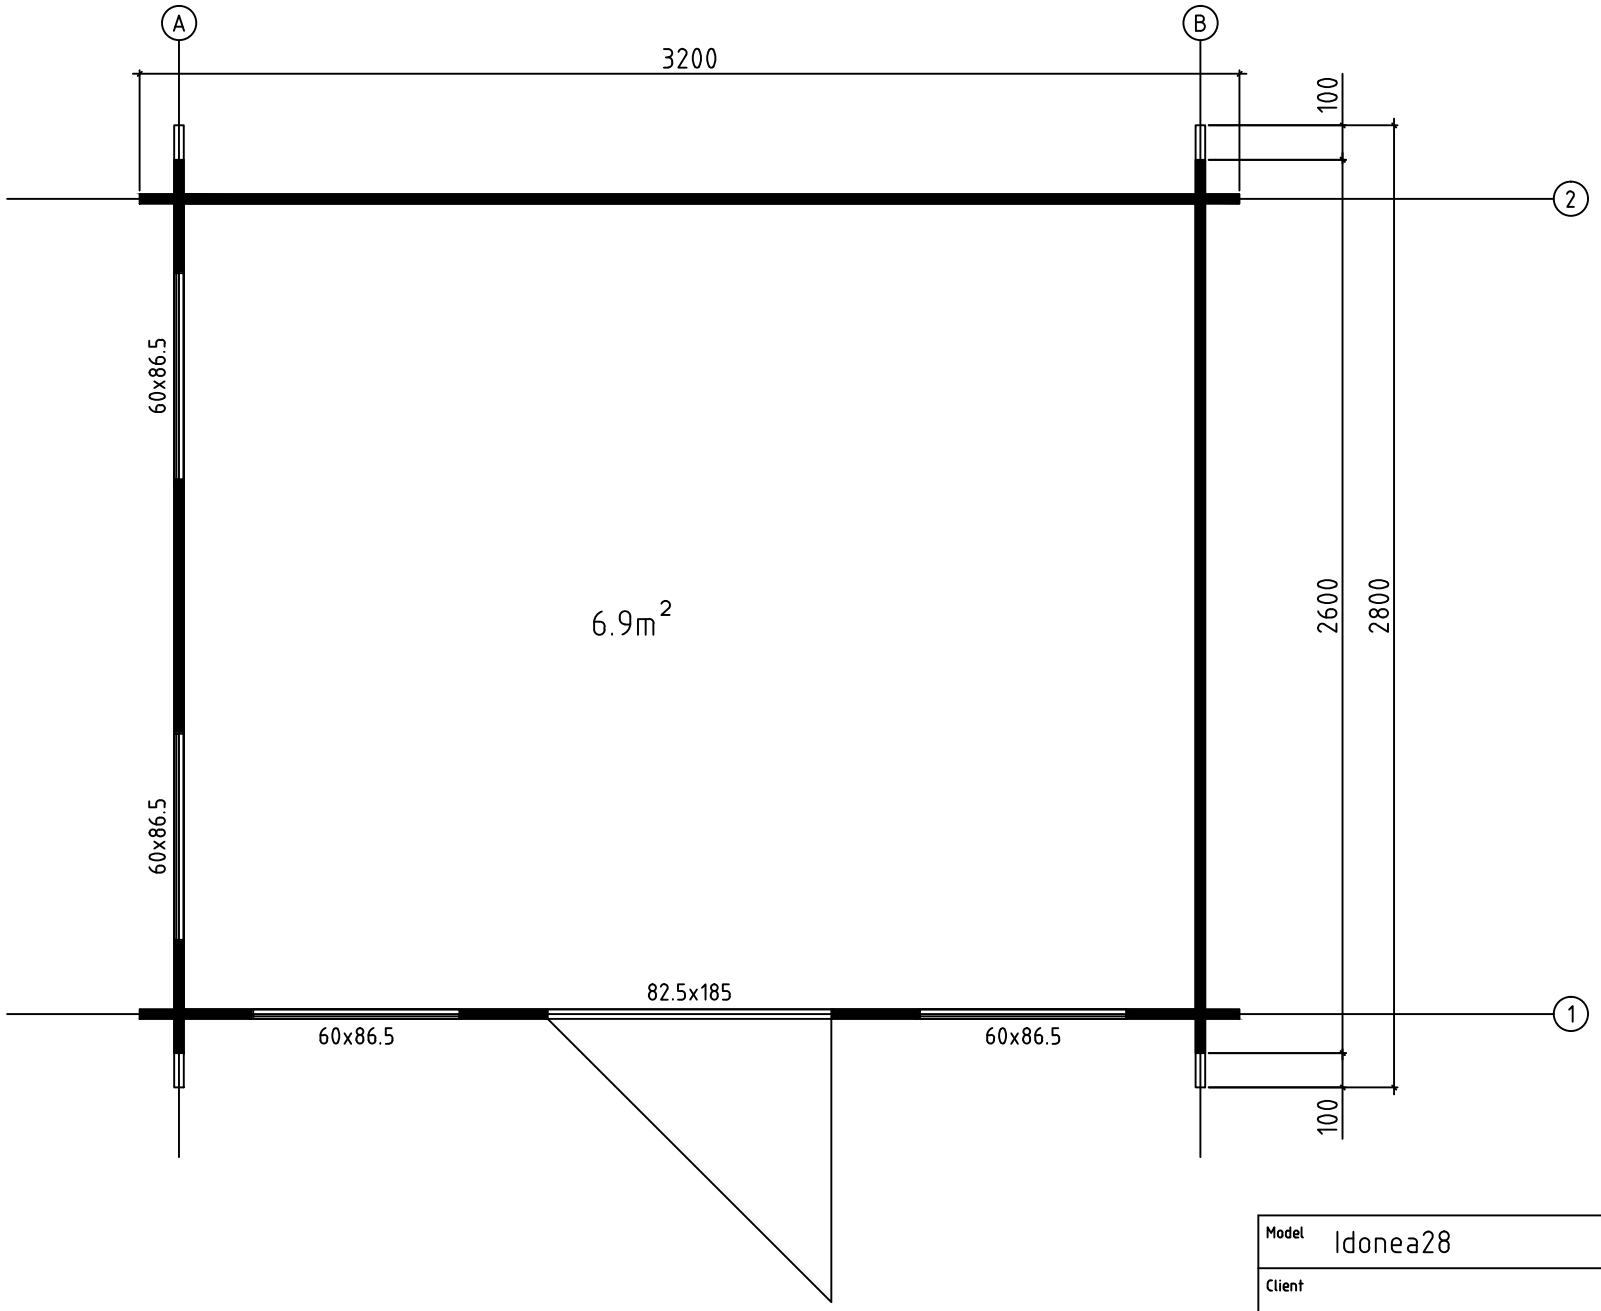
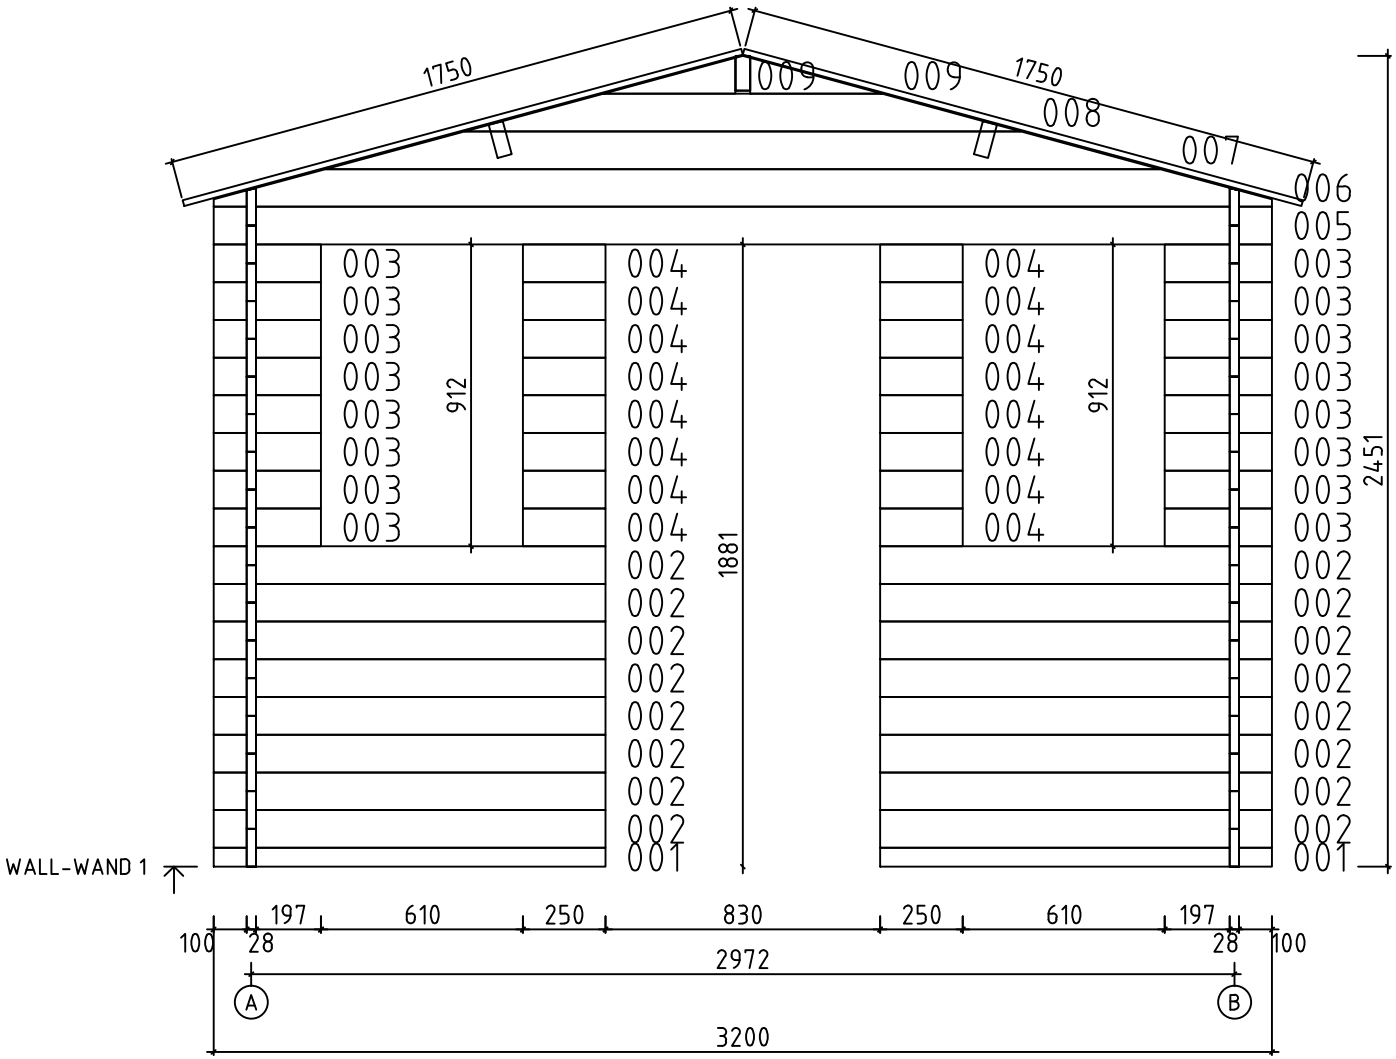



Idonea28




Model	Idonea28	Page	
Client		Scale	1:20
Material	28x114	Date	29.11.2016
Company		File	Idonea28.dwg




Model	Idonea28	Page	4
Client		Scale	1:20
Material	2.8x11.4	Date	29.11.2016
Company		File	Idonea28.dwg

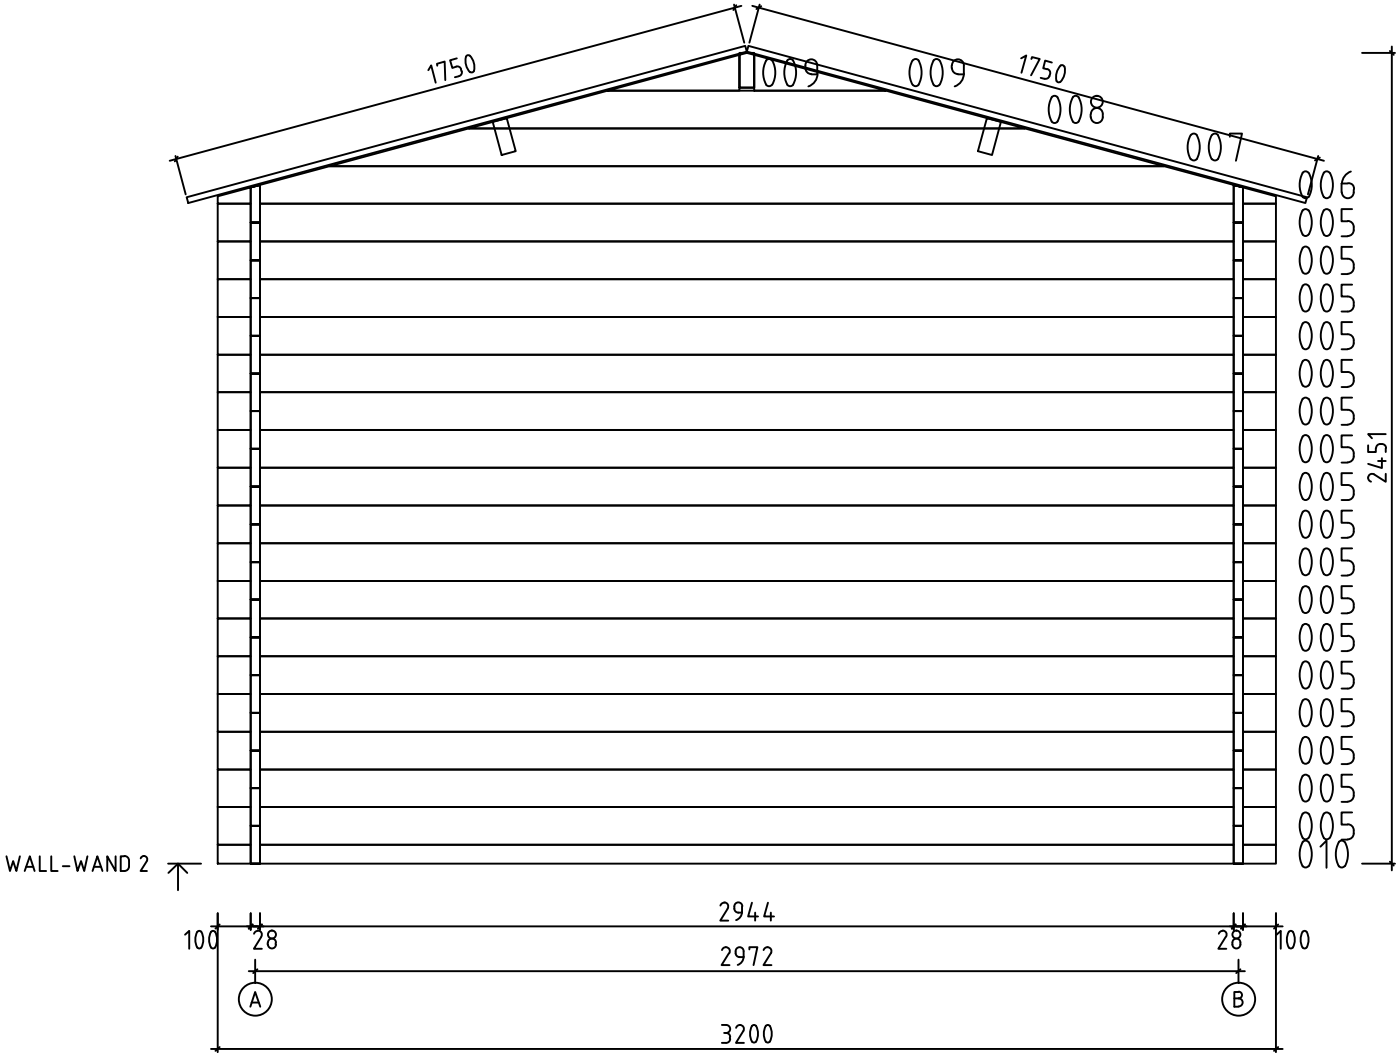

















Model	Idonea28	Page	5
Client		Scale	1:20
Material	2.8x11.4	Date	29.11.2016
Company		File	Idonea28.dwg

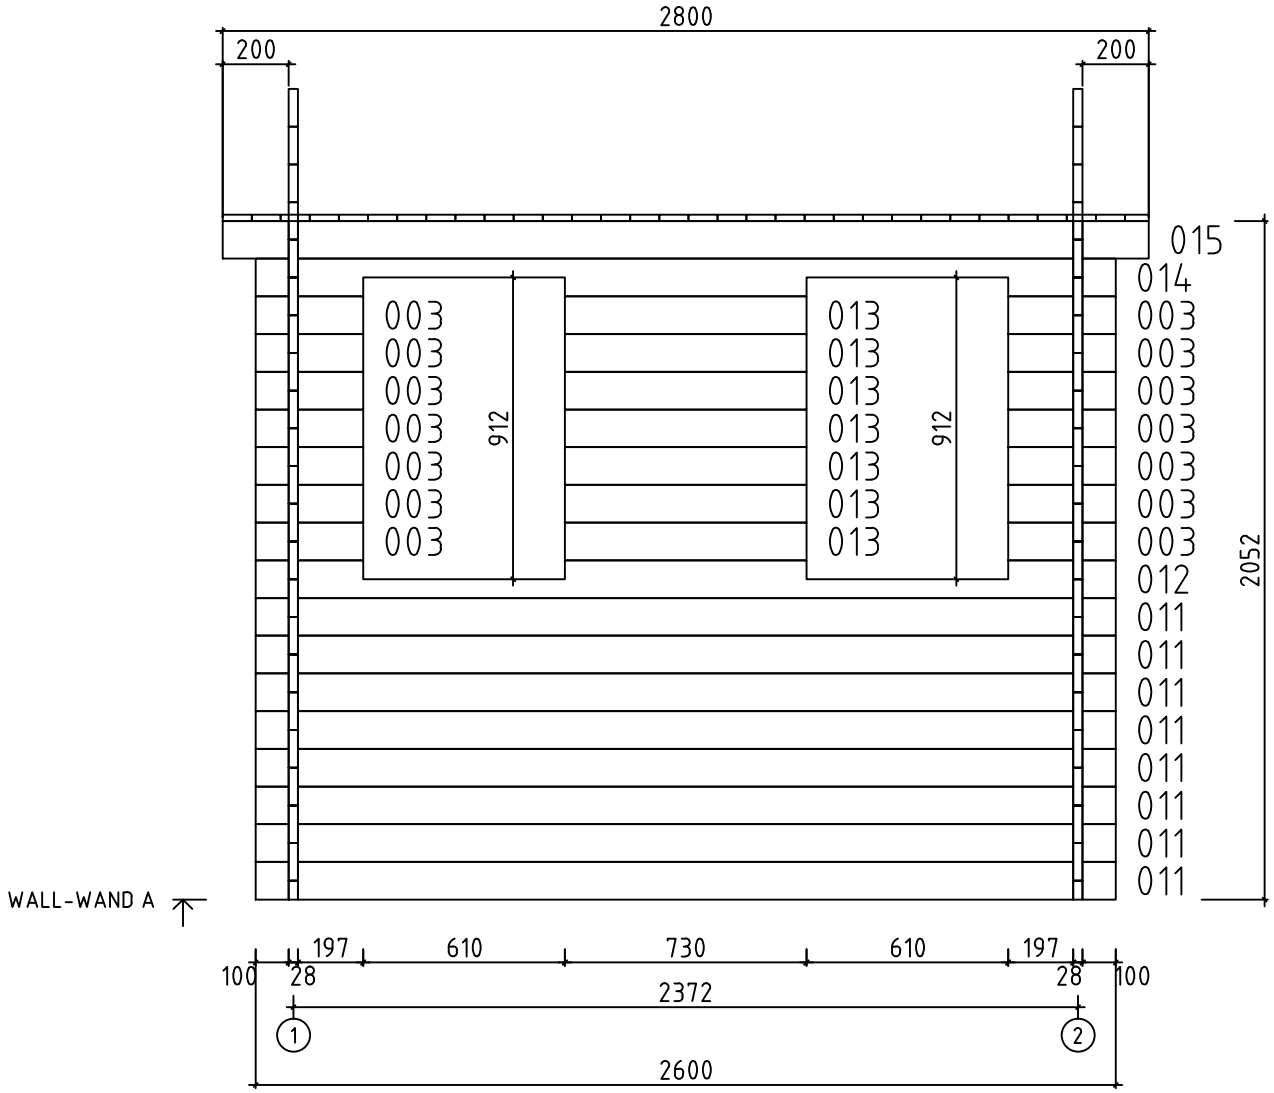







Model	Idonea28	Page	2
Client		Scale	1:20
Material	2.8x11.4	Date	29.11.2016
Company		File	Idonea28.dwg

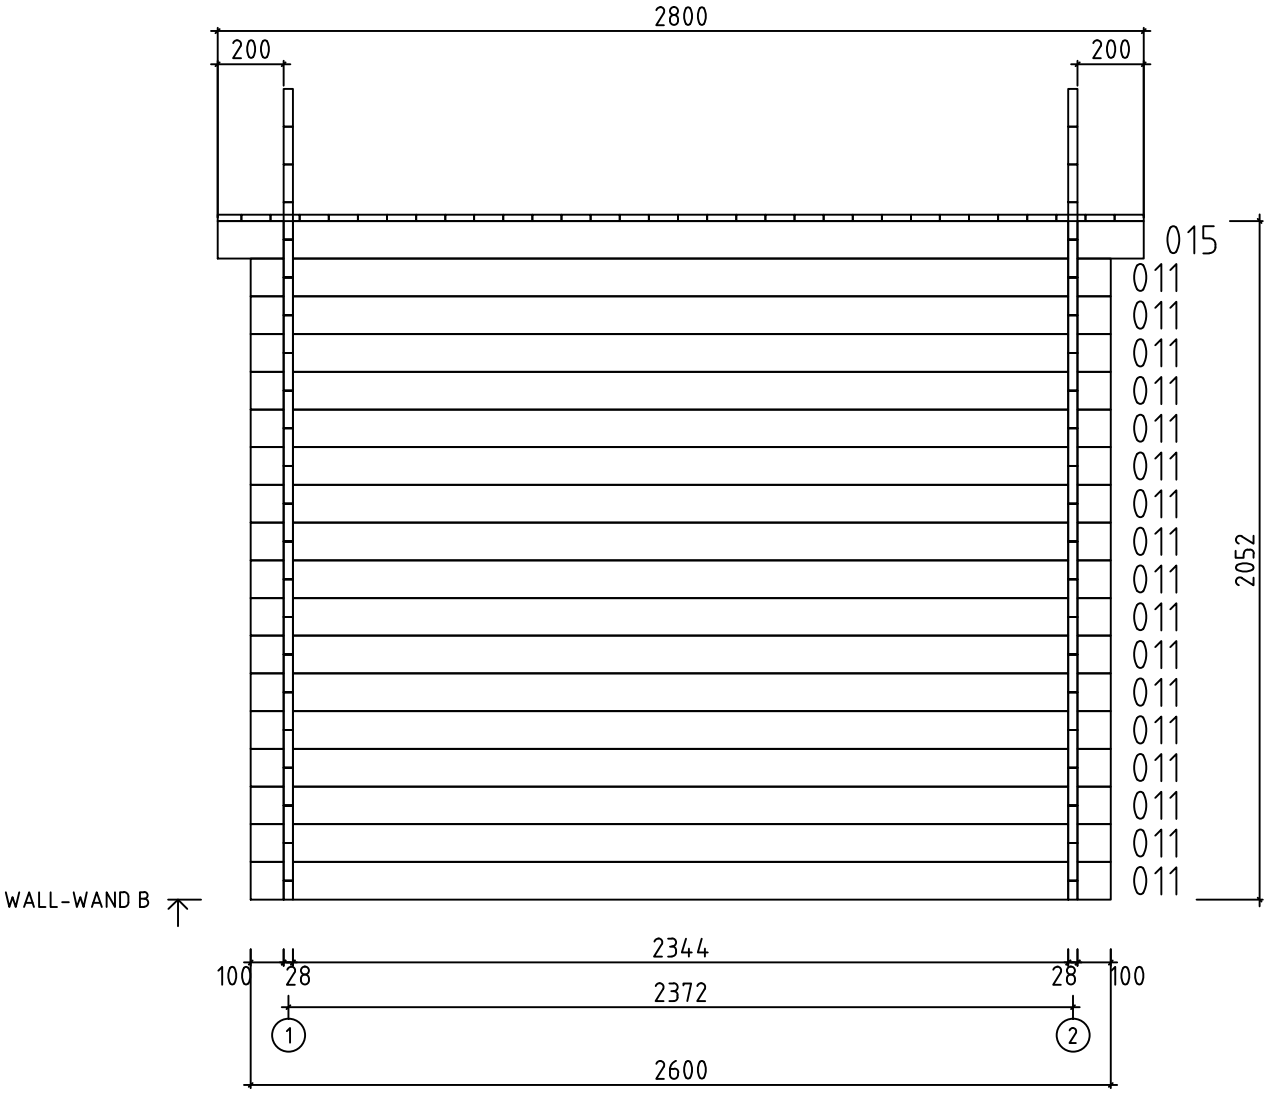


Model	Idonea28	Page	3
Client		Scale	1:20
Material	2.8x11.4	Date	29.11.2016
Company		File	Idonea28.dwg

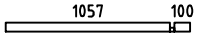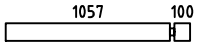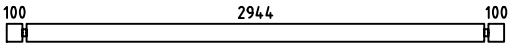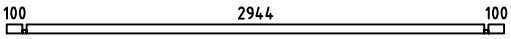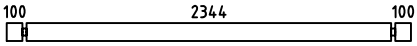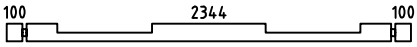 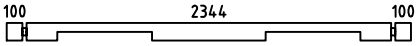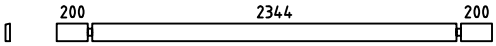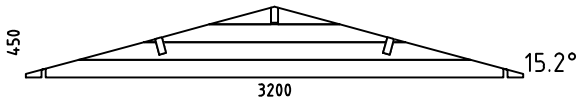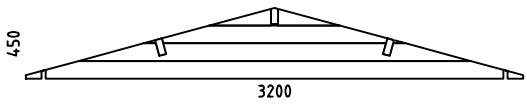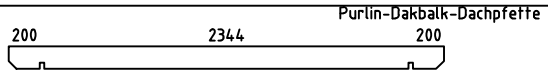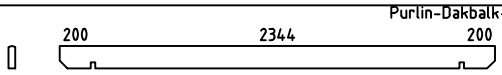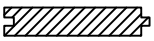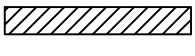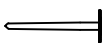
Pos	Specification-Spezifikation-Specificatie	St.	Profile (mm)	Length (mm)
001		2	28x57	1185
002		16	28x114	1185
003		30	28x114	325
004		16	28x114	250
005		18	28x114	3200
010		1	28x57	3200
011		25	28x114	2600
012		1	28x114	2600
013		7	28x114	730
014		1	28x114	2600
015		2	28x114	2800
W1-1		1		
W2-1		1		
PR1		2	44x144	2800
PR2		1	44x144	2800
DP1	Roof board-Dachbrett-Dakplank 	64	88x18	1750
L1	Eave Slat-Traufenleiste-Afdeklijst 	2	40x18	2800
L2	Facia Board-Giebelblende-Gevelplank 	4	18x120	1790
L3	Facia Slat-Giebelleiste-Gevellijst 	4	40x18	1790
D1	Diamond 	2		
	Door Set-Tür Satz-Deur Set 	1		
	Nail-Nagel-Spijker 	30		
	Window Handle Set-Fenstergriff Satz-Raamgreep Set 	4		

Kood	Materjal	File Idonea28.dwg	Leht 1/2

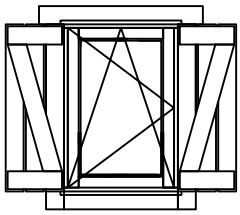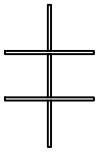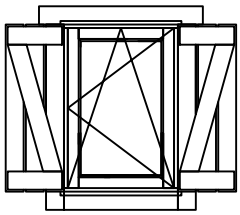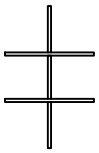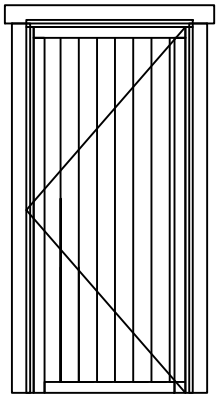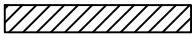
Pos	Specification-Spezifikation-Specificatie	St.	Profile (mm)	Length (mm)
W6 DK L 6 0X86.5+ SHUTTERS TD	WINDOW 600x865   Window Glazing Bar Fenstersprossen Raamroeden	2		
W6 DK R 6 0X86.5+ SHUTTERS TD	WINDOW 600x865   Window Glazing Bar Fenstersprossen Raamroeden	2		
SD0 R 82 x185	DOOR 825x1850 	1		
P1	Board-Plank-Brett 	4	18x63	640
P2	Board-Plank-Brett 	4	18x63	640
P3	Board-Plank-Brett 	8	18x88	680
S1	Side-Seite-Kant 	8	18x144	144
B1	Bottom-Boden-Bodem 	4	18x144	640
	Screw-Schraube-Schroef 4x60 	100		
	Screw-Schraube-Schroef 5x60 	12		

Kood	Materjal	File Idonea28.dwg	Leht 2/2

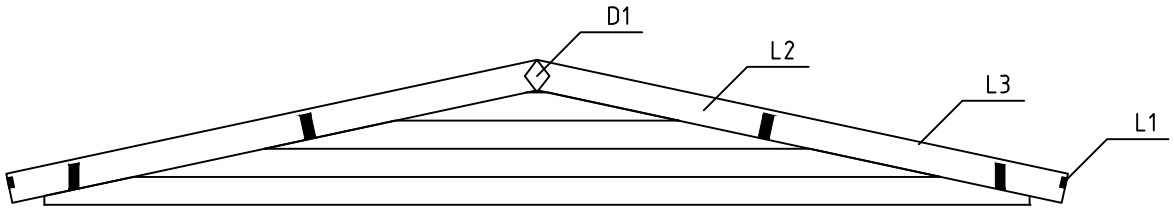

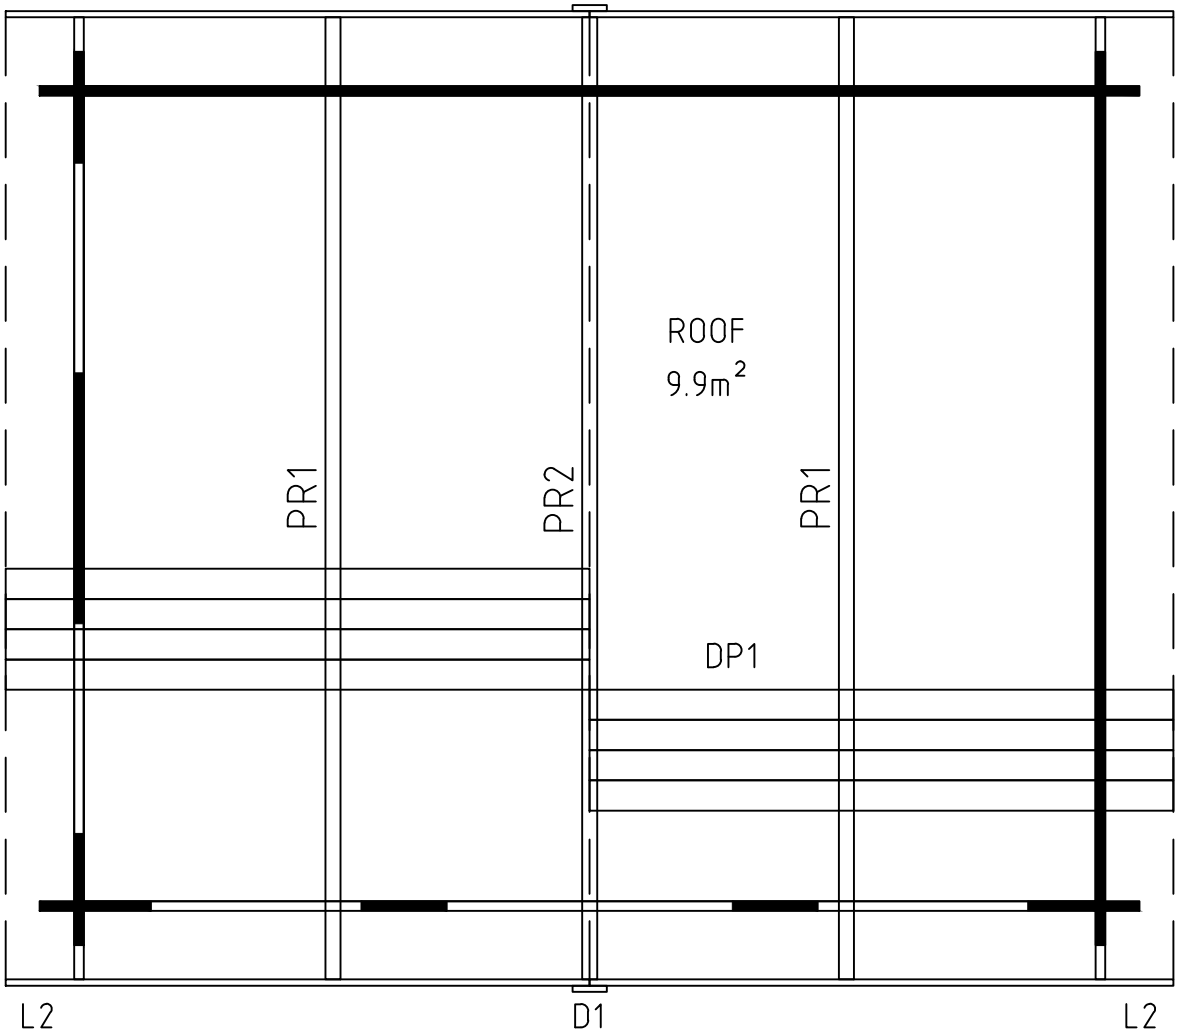

Model	Idonea28	Page	
Client		Scale	1:20
Material	28x114	Date	29.11.2016
Company		File	Idonea28.dwg

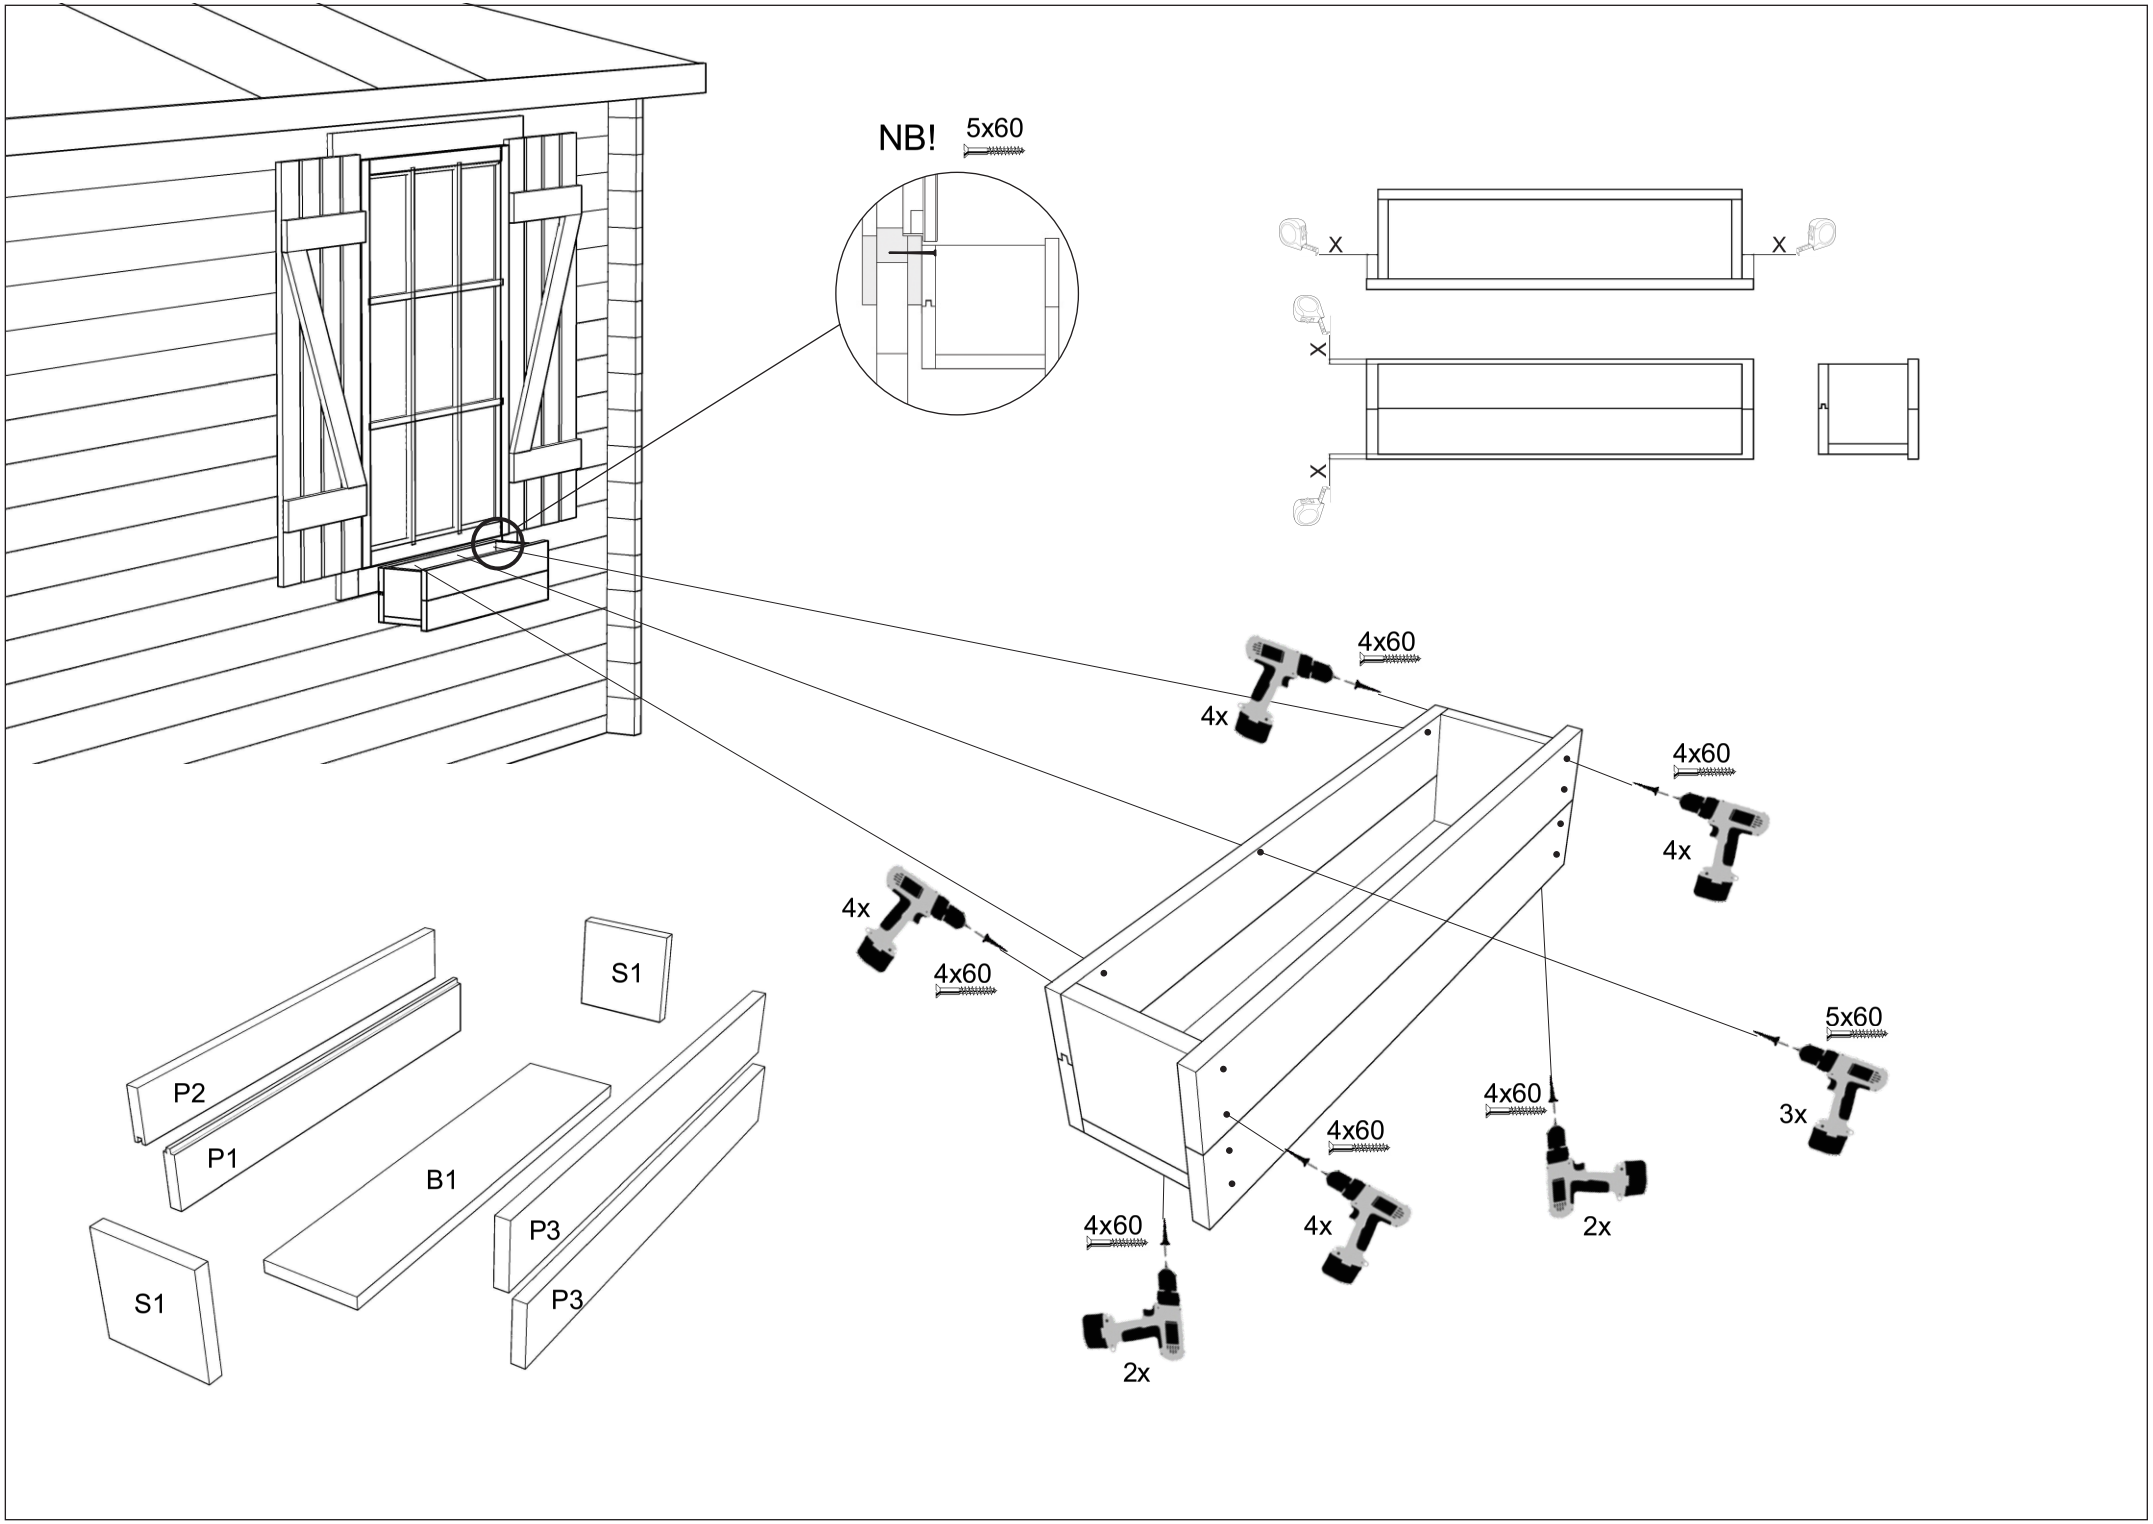
NB!
5x60
X
X
X
X
4x60
4x
4x60
4x
4x
4x60
5x60
3x
4x60
2x
4x60
4x
4x60
2x
S1
P2
P1
B1
P3
P3
S1